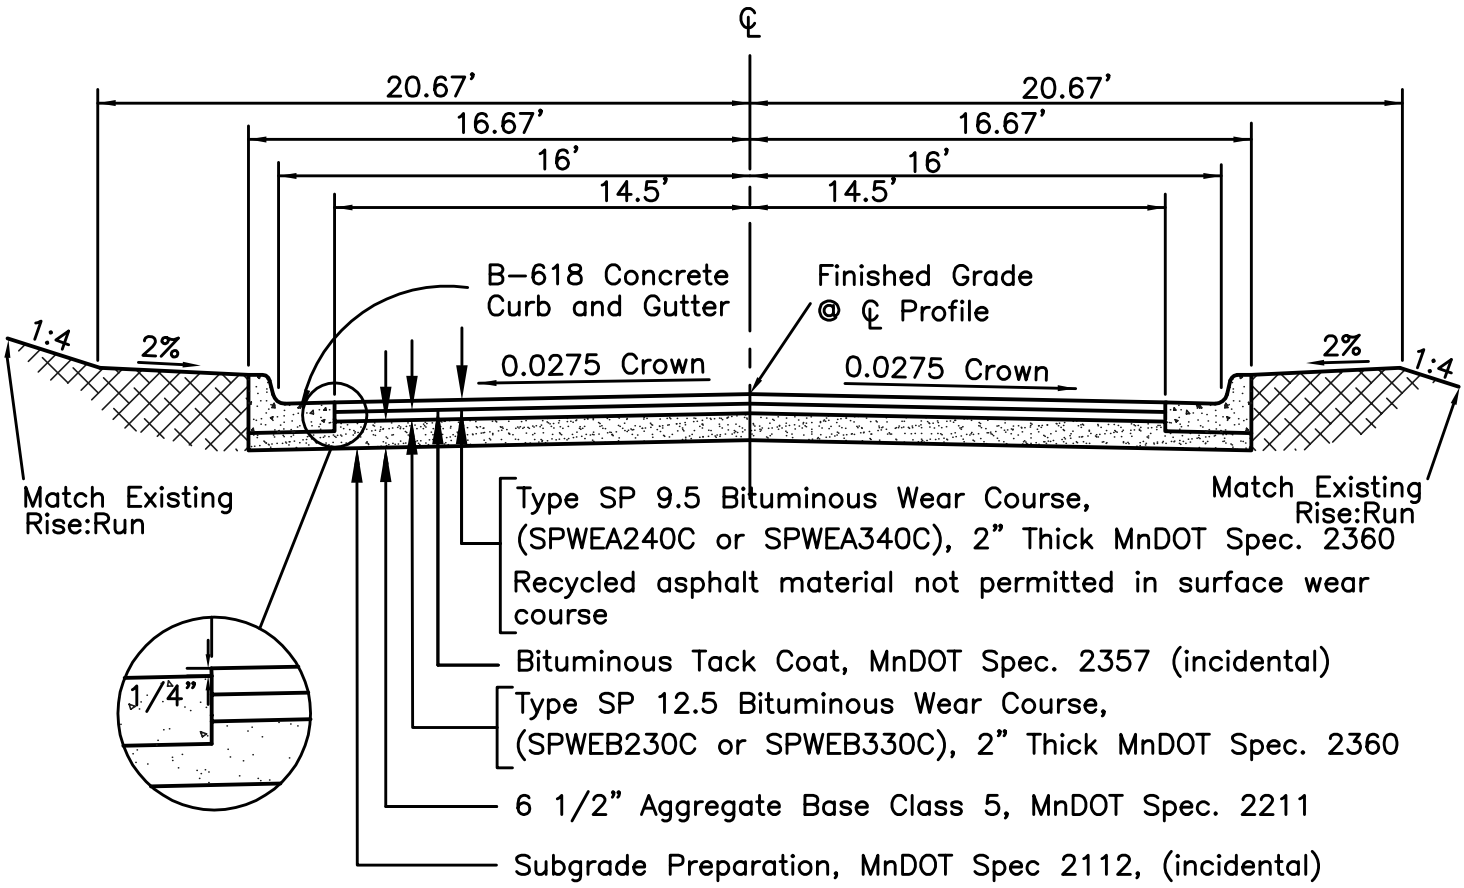

TYPICAL URBAN SECTION

TYPICAL 9 TON COMMERCIAL STREET HL–366B1

NOT TO SCALE

DATE: 1/21/2021