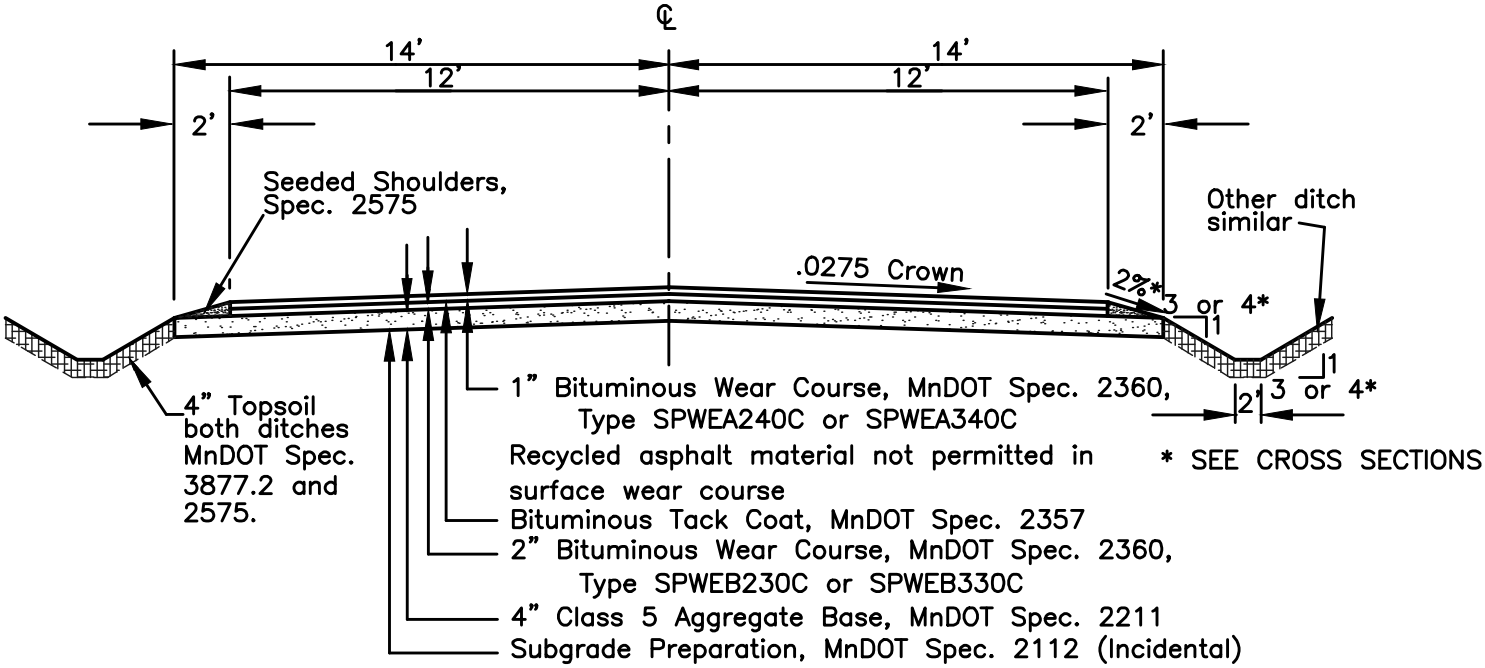

TYPICAL RURAL SECTION

TYPICAL STREET SECTION HL-366G6

NOT TO SCALE